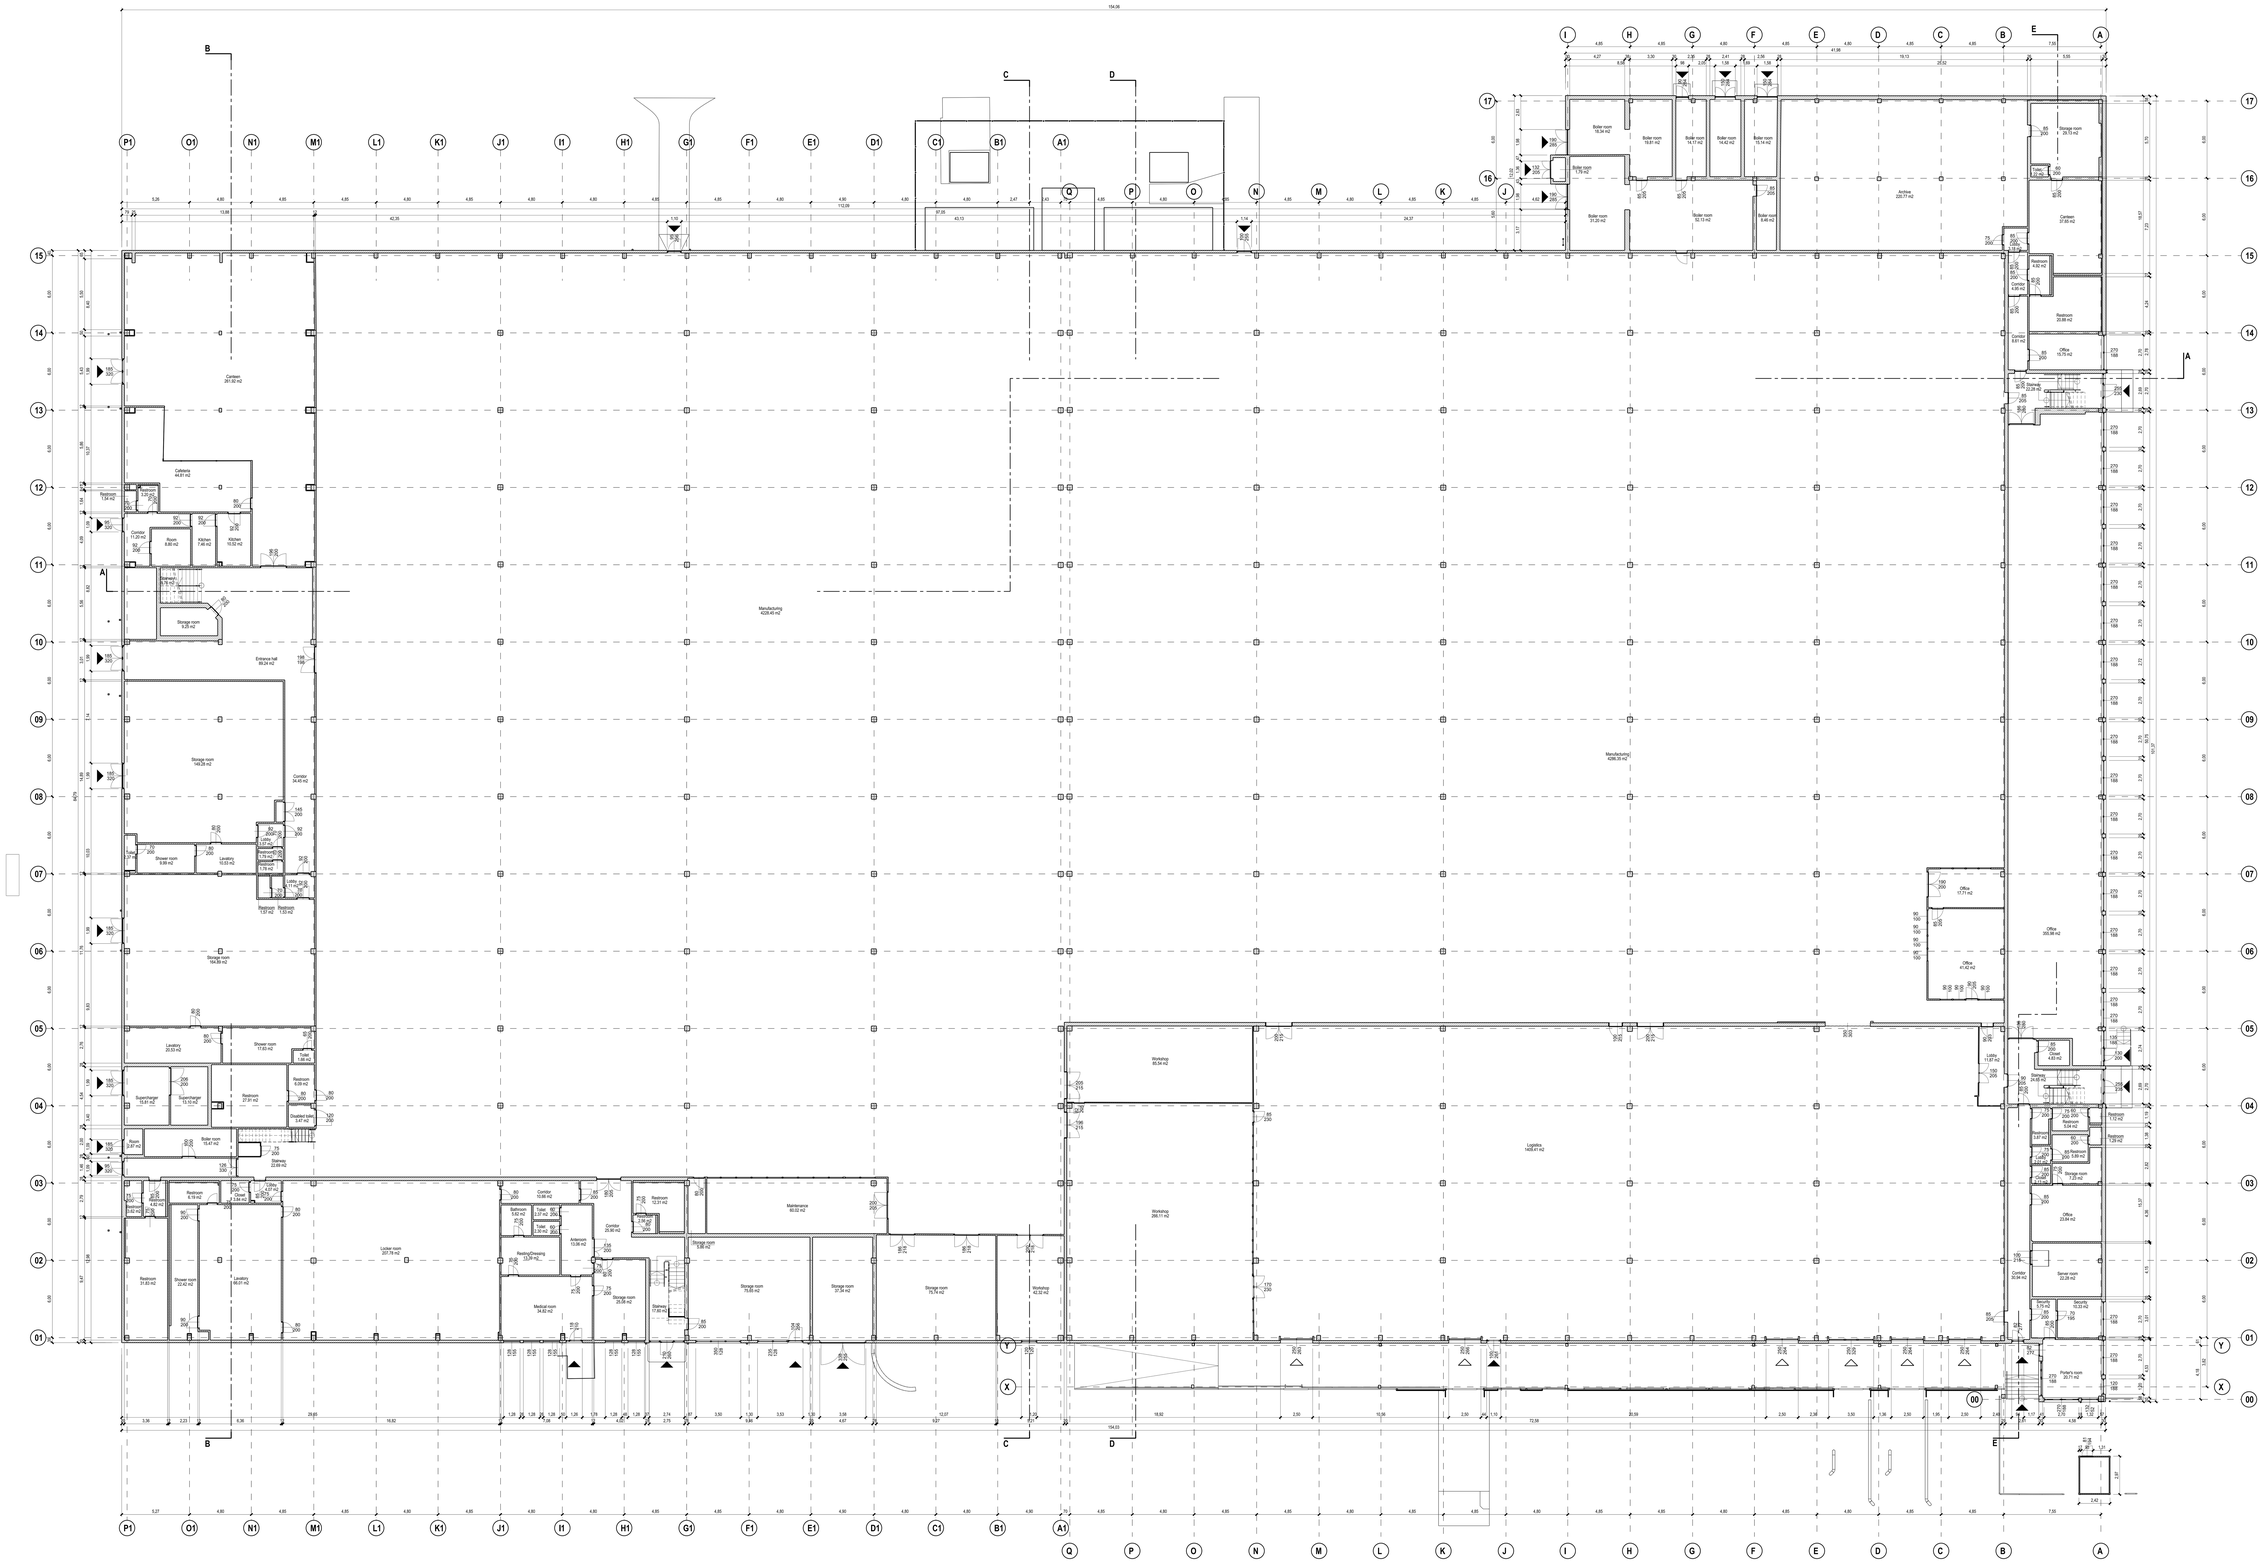

A-A SECTION

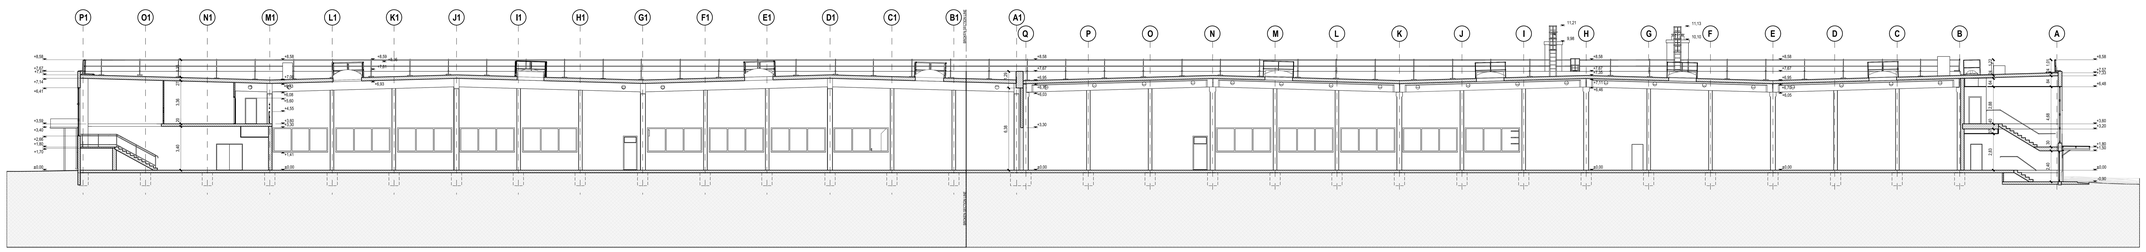

General Notes:

1. Projection: local
2. Please note that the survey did not contain any non-visible parts of the building such as layer-structure of slabs, walls, roofs, or as size and type of foundation. These parts of the building are modelled simplified and / or as supposed (for example foundation).

Rev.	Date	Checked By

Client:

PANNON FACILITY

PANNONFACILITY Property Management Ltd.
8000 Székesfehérvár
Berényi út 72-100

Company:

BURKEN Laservision

BURKEN Laservision Ltd.
1021 Budapest
Hövösvölgyi út 54.
Tel.: +36-1-415-2519
Fax: +36-1-410-1614

Project:

AFL Hungary, Mór plant
8060 Mór, Gyár u. 10.

Drawing Number:

A-01

Drawing Title:

GROUND FLOOR PLAN
SECTION A-A

Scale: 1:100 | Date: 10/04/15

Paper size: 2000x1000 mm

2015.04.16. 15:27:50