General Notes:

1. Projection: Isolal

2. Please note that the survey did not contain any information regarding the load-bearing structure of slabs, walls, roofs, or as size and type of foundation. These parts of the building are modelled simplified and / or as supposed (for example foundation).

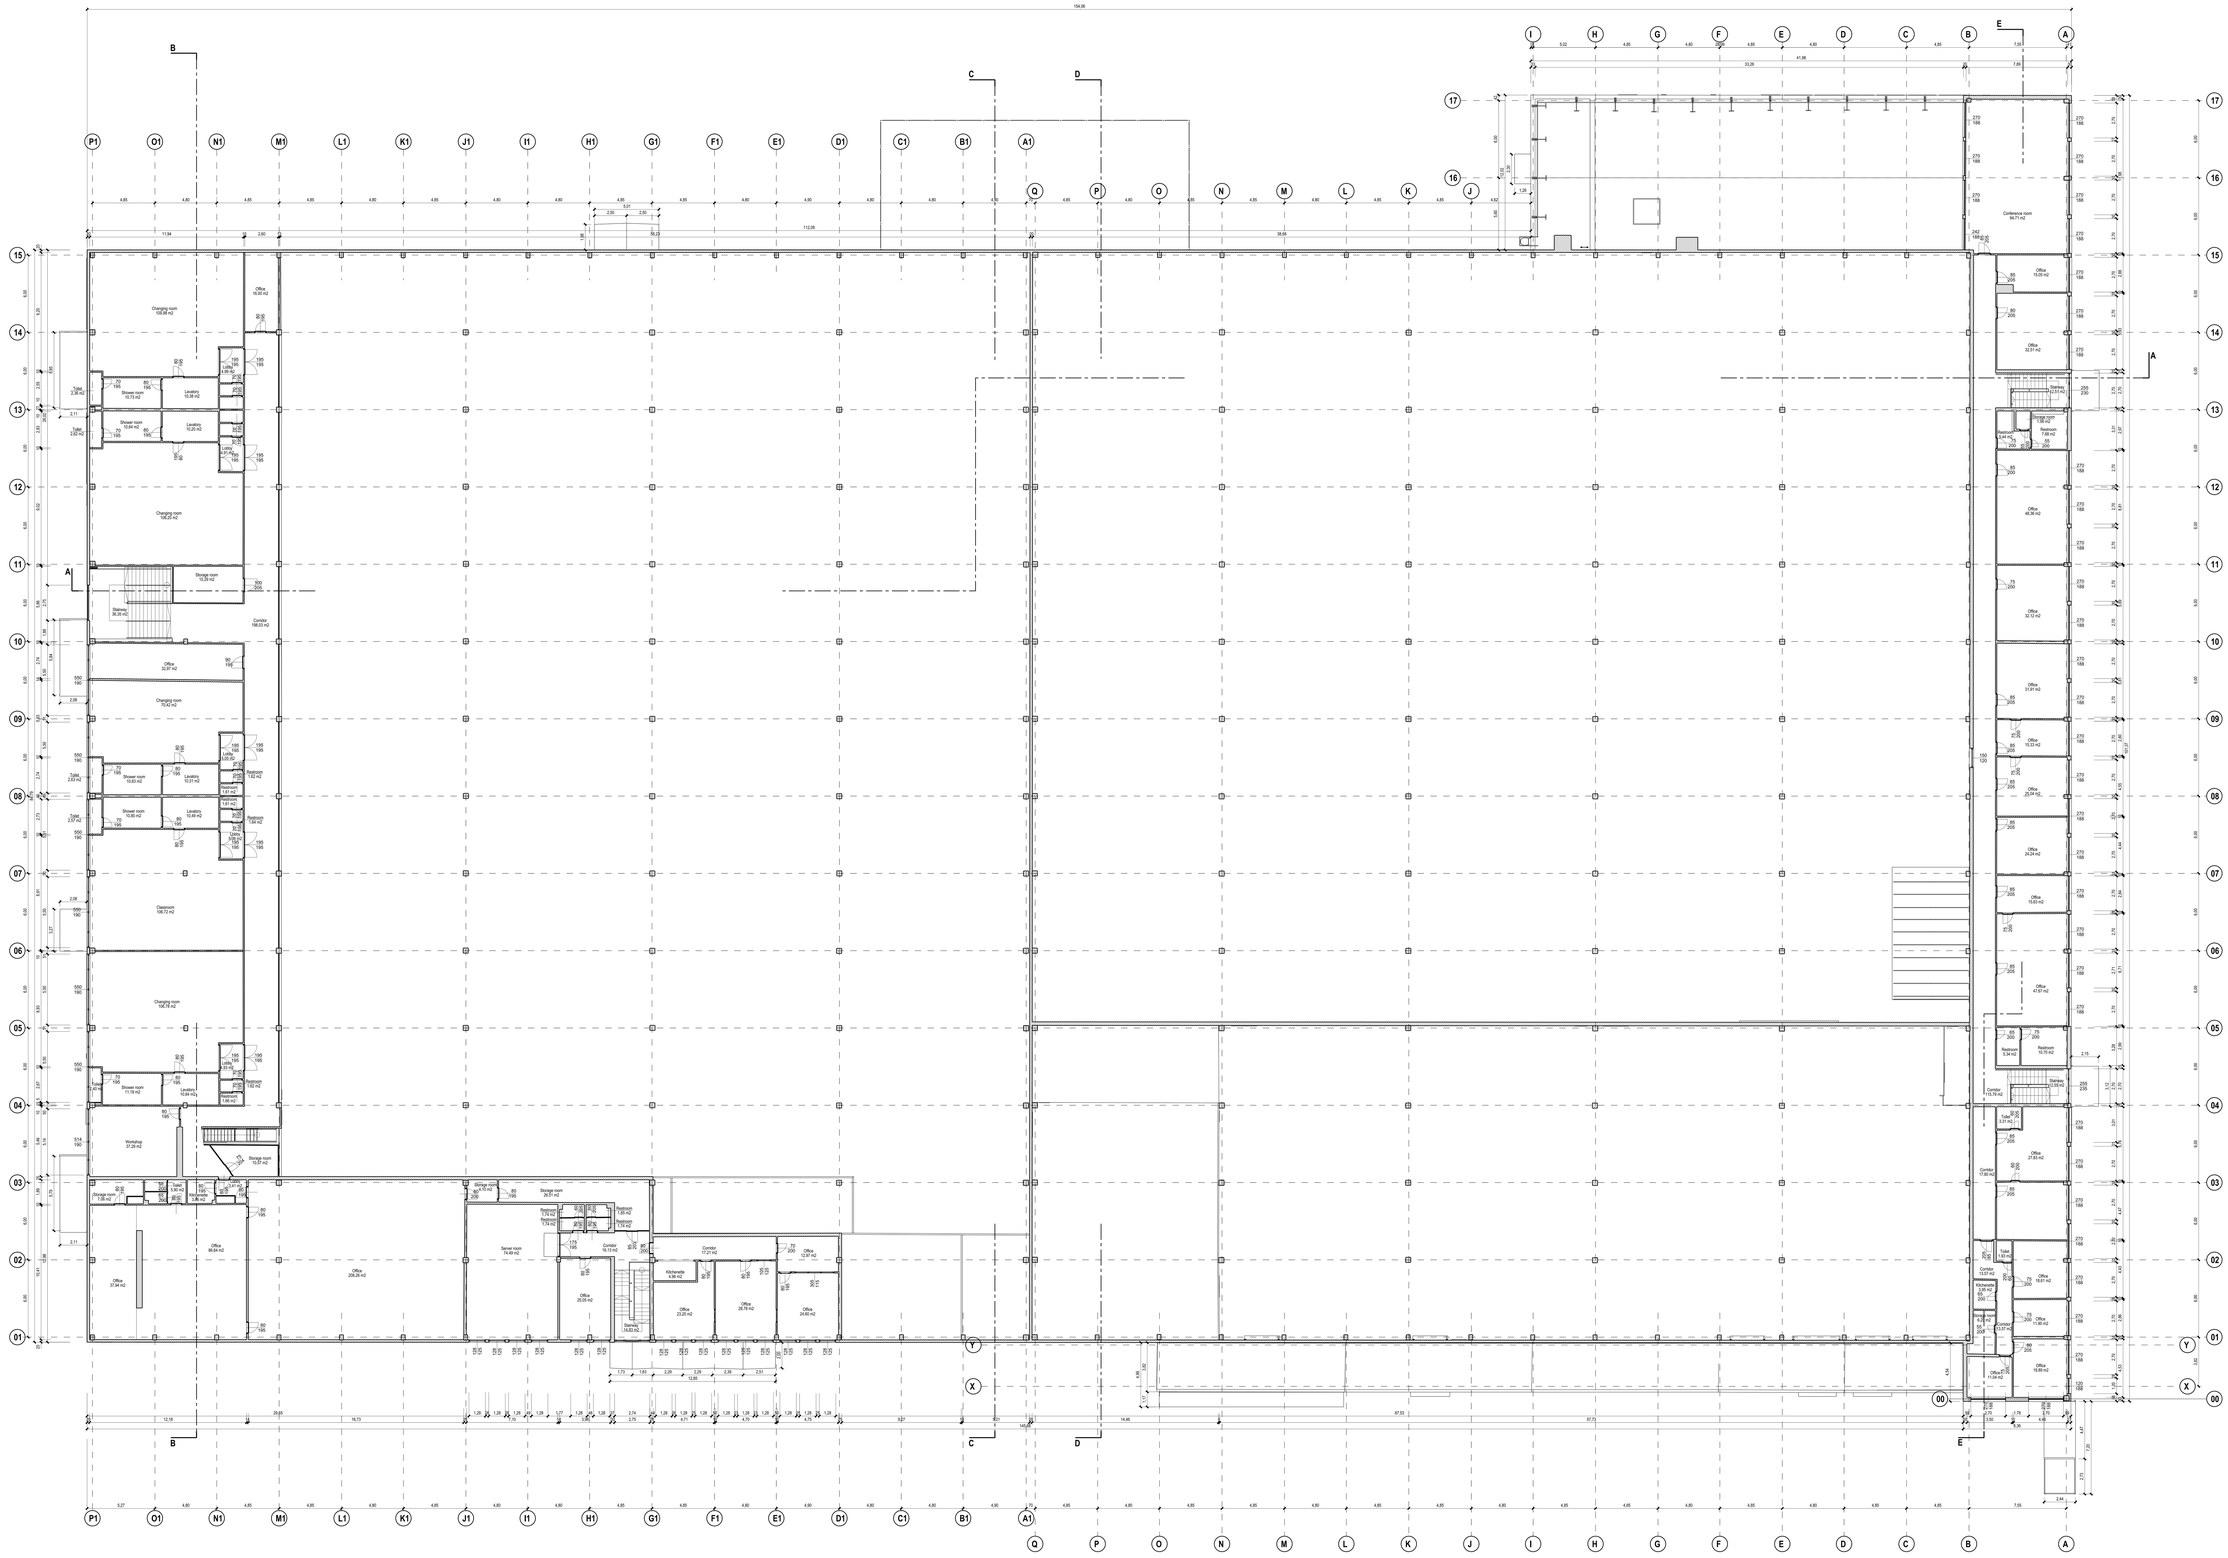

Rev.	Date	Checked By

Client

PANNONFACILITY Property Managment Ltd.
8000 Székesfehérvár
Berényi út 72-100

Company

BURKEN Laservision

BURKEN Laservision Ltd.
1021 Budapest
Hűvösvölgyi út 54.
Tel.: +36-1-410-2519
Fax: +36-1-410-1614

Project

AFL Hungary, Mór plant
8060 Mór, Gyár u. 10.

Drawing Number

A-02

Drawing Title

1ST FLOOR PLAN

Scale 1:100

Date 10/04/15

Paper size: 2000x1000 mm

2015.04.16. 15:21:52